


TWO BEDROOM

- Only 4 available
- **First Floor:** Open Living Plan, Laundry, Powder Room, Outdoor space
- **Second Floor:** 2 bedrooms 2 bathrooms, private balcony


 2 bedrooms

 2.5 bathrooms

 1,300 ft²

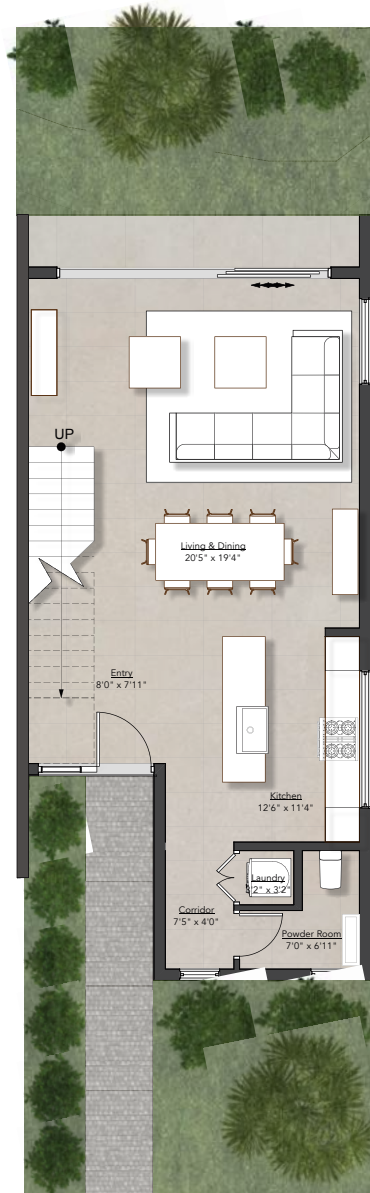

1 **FIRST FLOOR**
Scale: 1/4" = 1'-0"

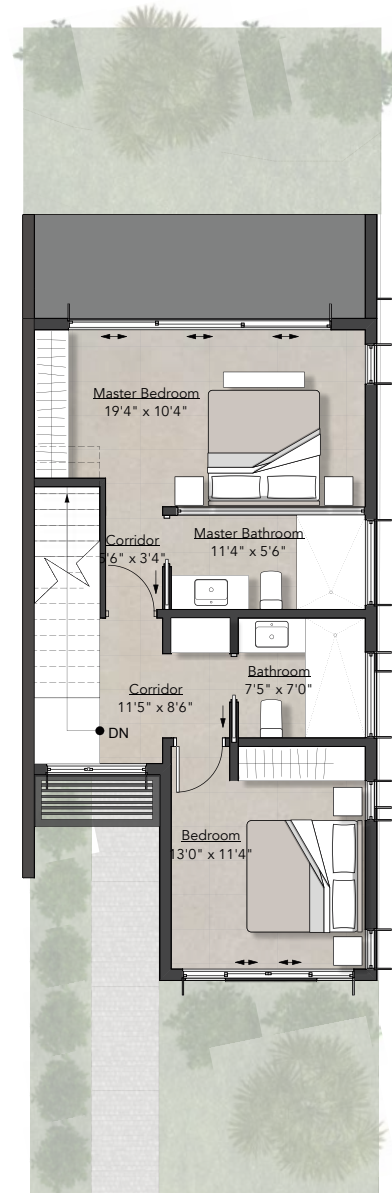

2 **SECOND FLOOR**
Scale: 1/4" = 1'-0"


THREE BEDROOM

- Only 8 available
- **First Floor:** Open Living Plan, Laundry, 1 bathroom, 1 bedroom, Outdoor space
- **Second Floor:** 2 bedrooms 2 bathrooms, private balcony


 3 bedrooms

 3 bathrooms

 1,800 ft²

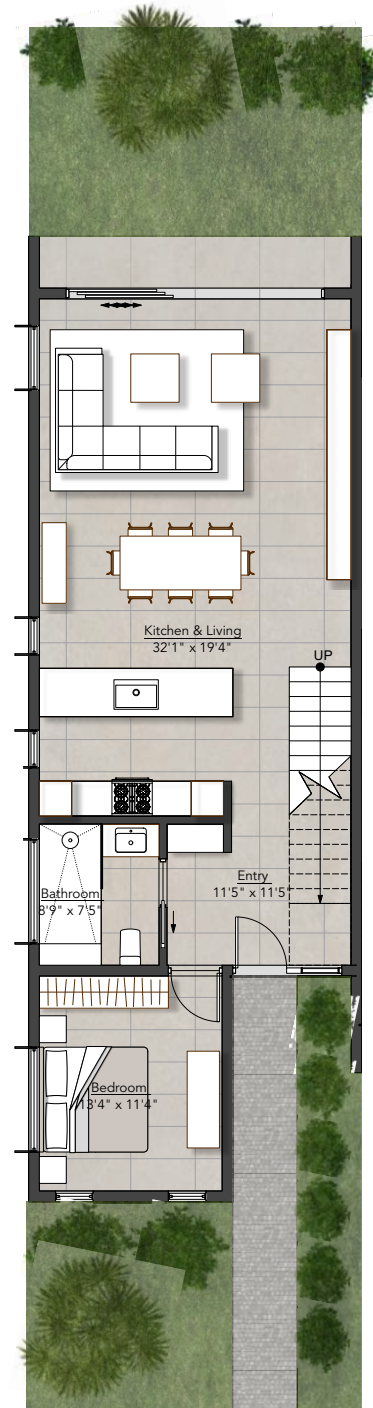

1 FIRST FLOOR
Scale: 1/4" = 1'-0"

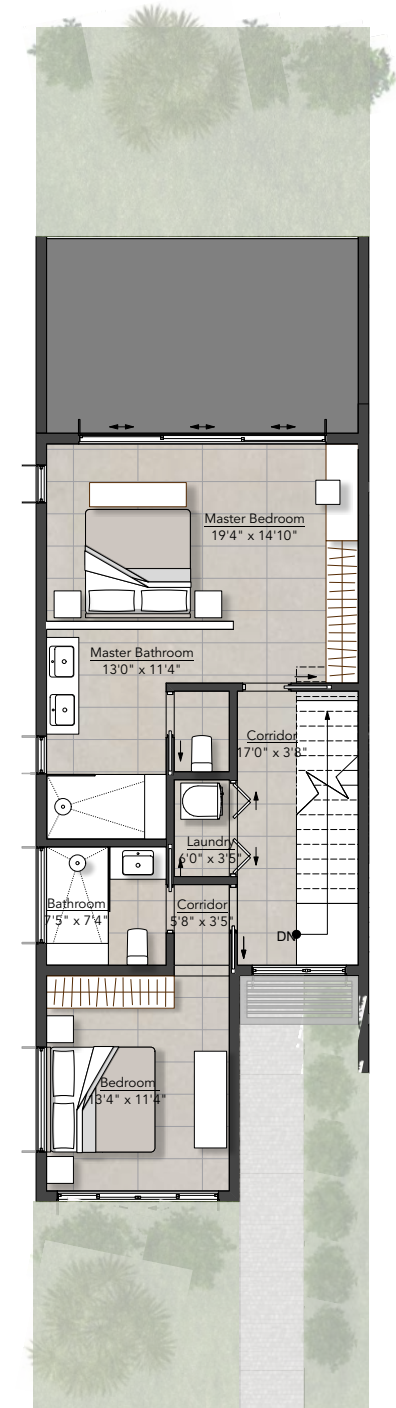

2 SECOND FLOOR
Scale: 1/4" = 1'-0"

SITE PLAN

- 12 Townhouses
- 2 Parking spots per unit
- Just off Golf Club Road



LOCATION



Golf Club Road, Rockley, Christ Church

Convenient south coast location near:

- Rockley Golf Club
- Massy Supermarket Rendezvous
- Quayside Centre
- Worthing Court